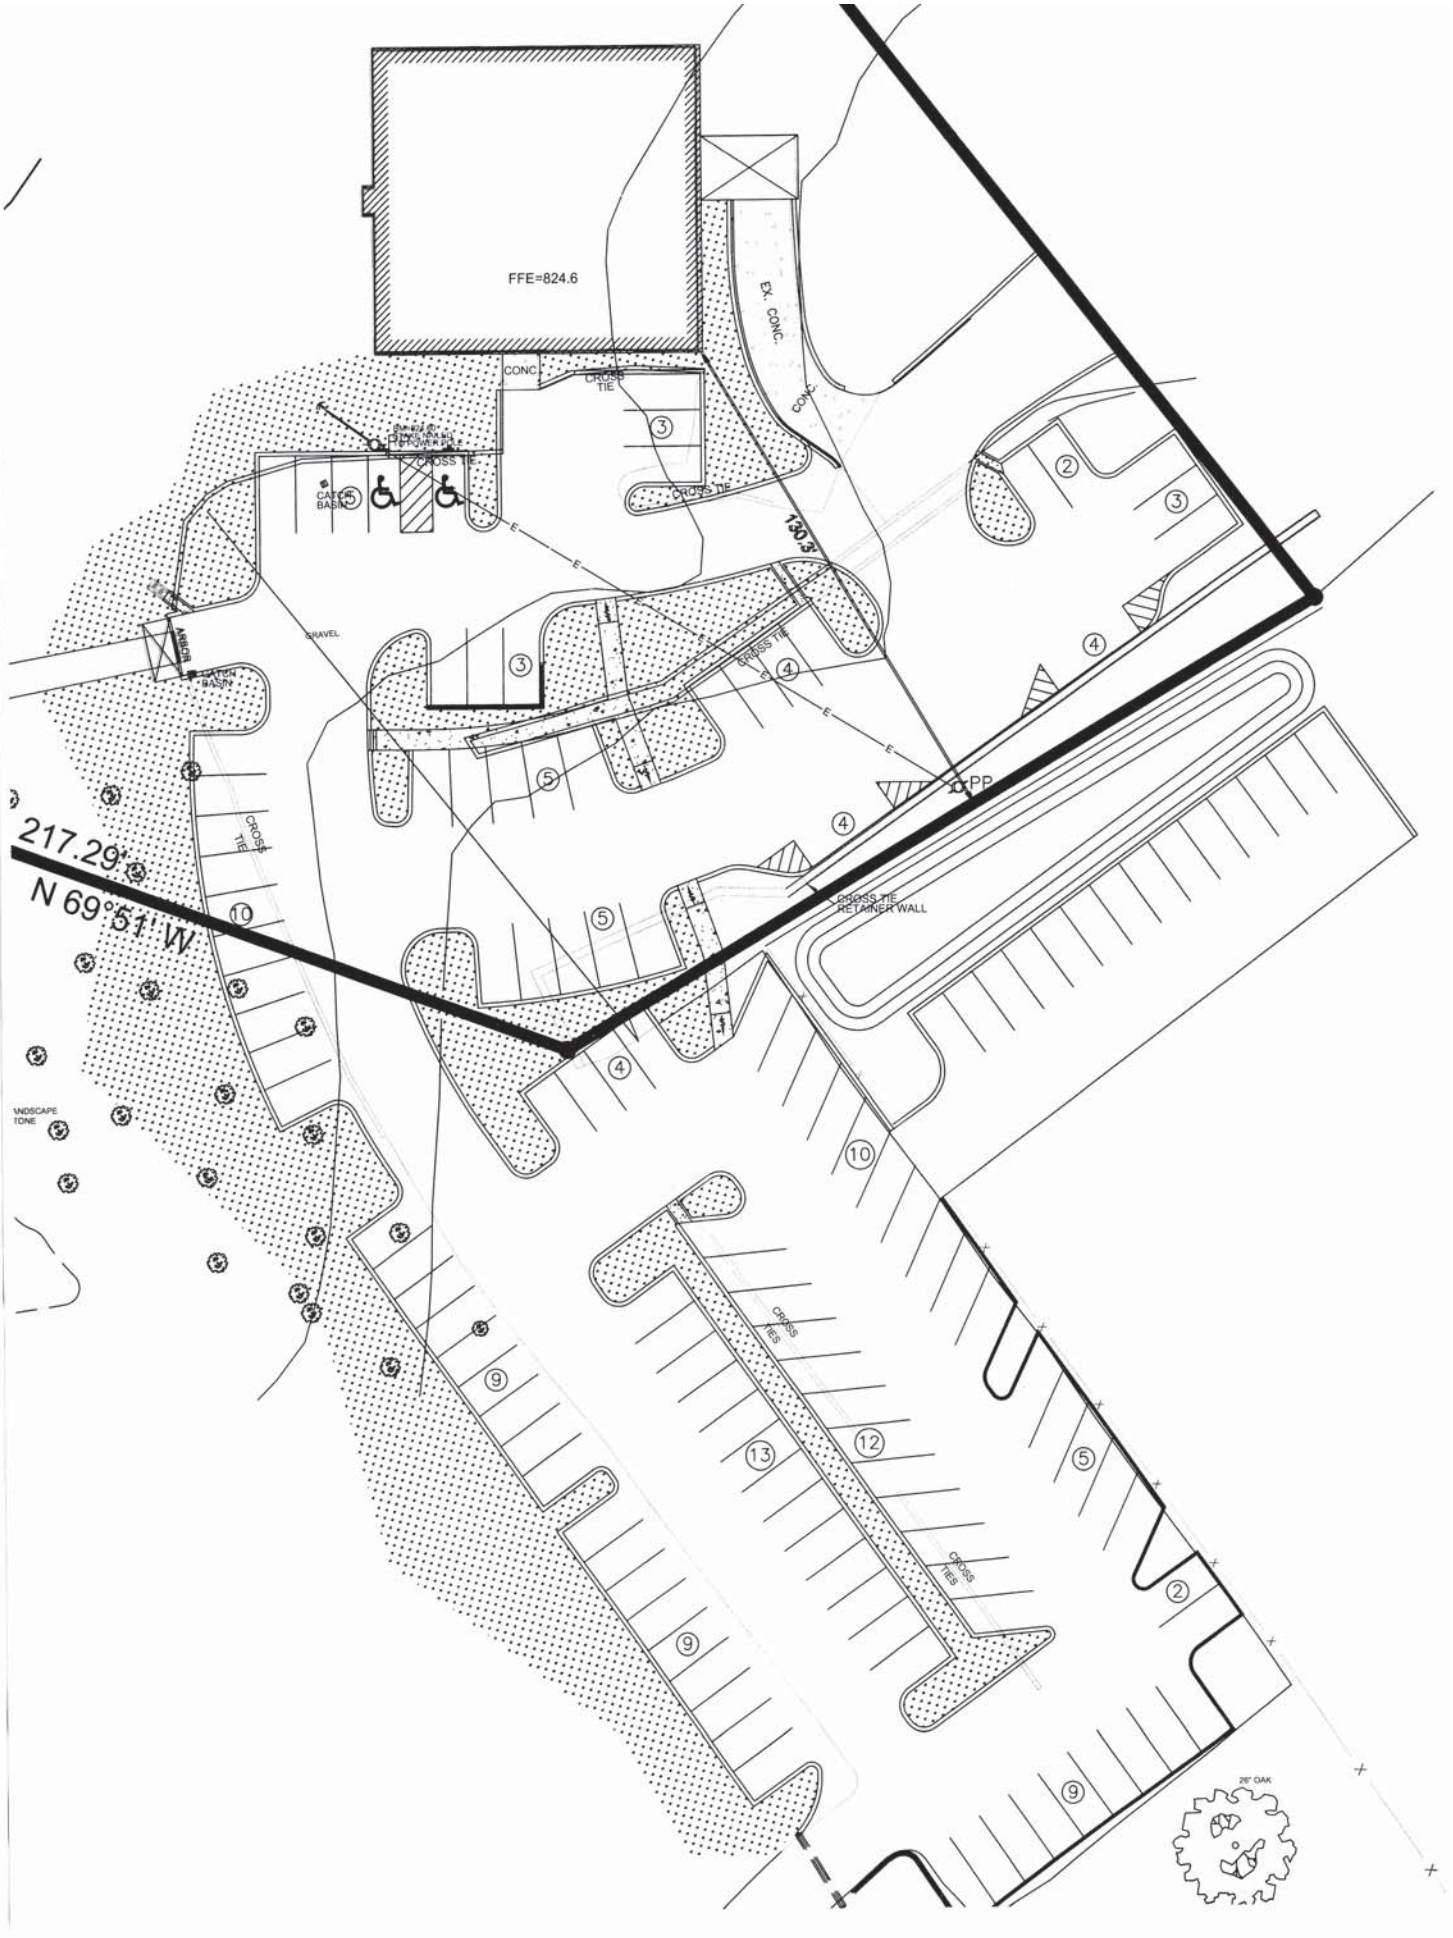
FFE=824.6
CONC.
CROSS TIE
EX. CONC.
CONC.
CROSS TIE
CROSS TIE
CATCH BASIN
130.3'
GRAVEL
CATCH BASIN
CROSS TIE
CROSS TIE
PP
217.29'
N 69°51' W
CROSS TIE
RETAINER WALL
LANDSCAPE STONE
CROSS TIES
CROSS TIES
26" OAK

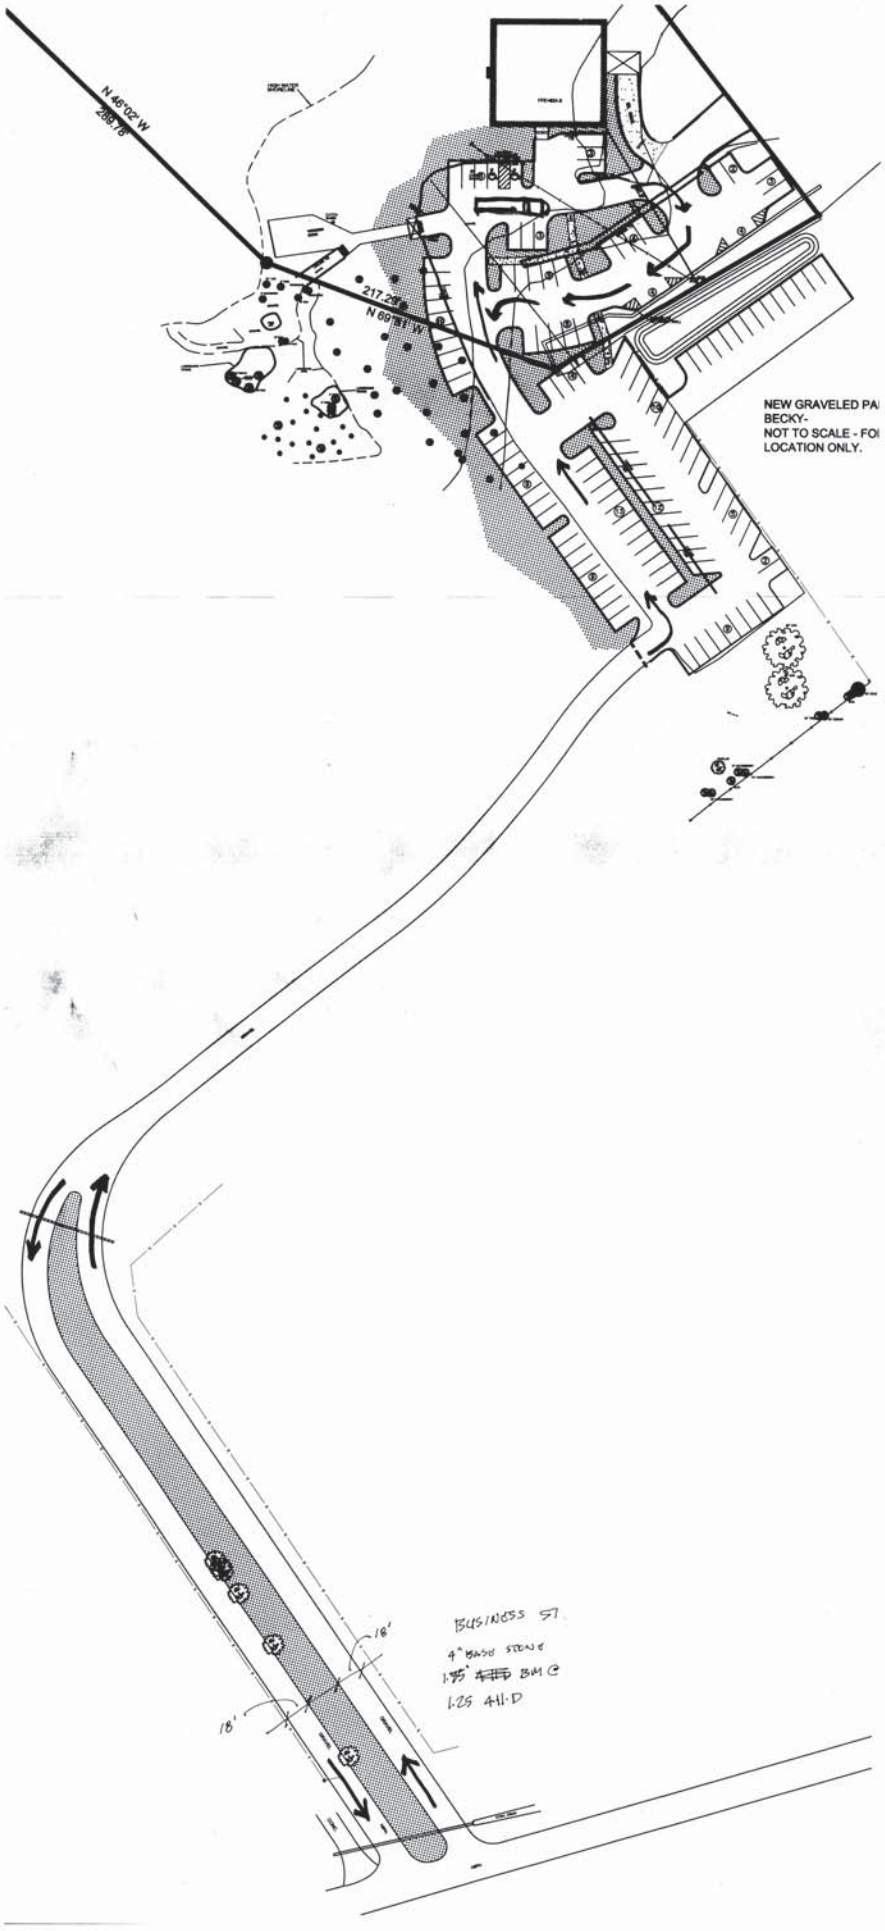
N 46°02' W
288.76'
217.25'
N 69°31' W
NEW GRAVELED PA
BECKY-
NOT TO SCALE - FO
LOCATION ONLY.
18'
18'
BUSINESS 57
4" BASE STONE
1.75' BM C
1.25 411-D