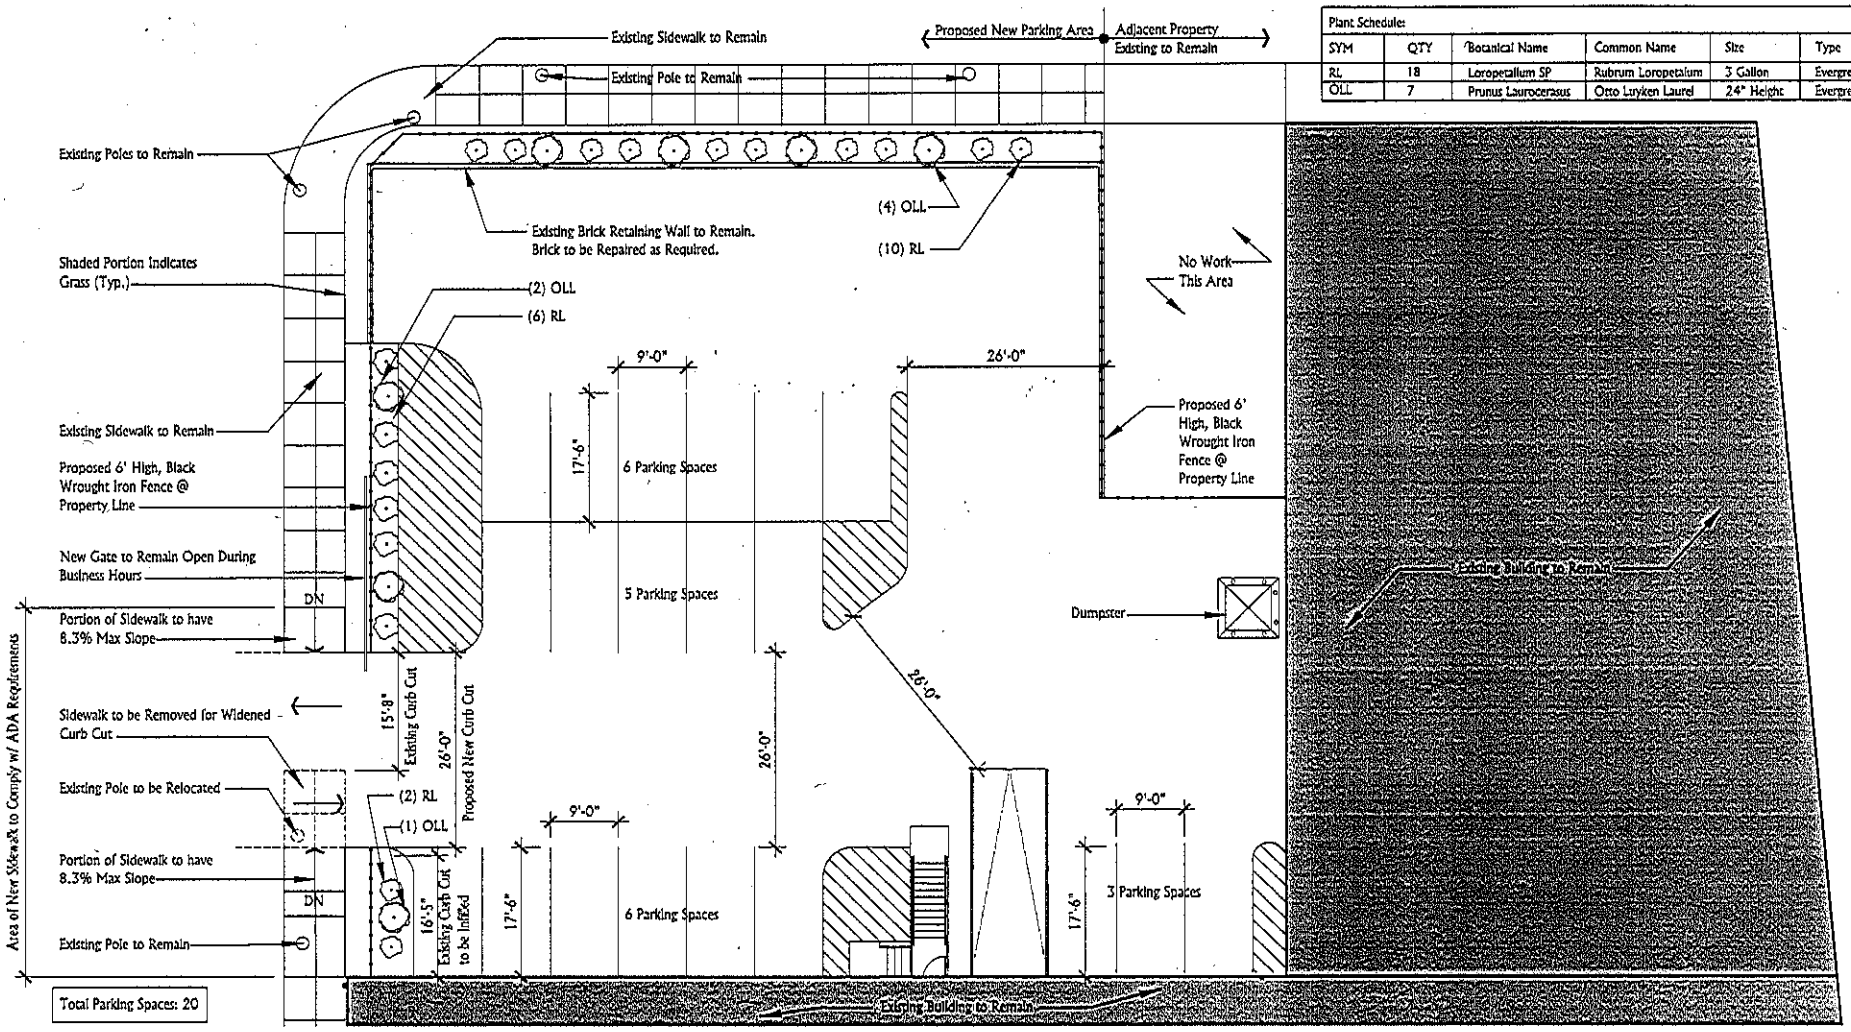

Plant Schedule:					
SYM	QTY	Botanical Name	Common Name	Size	Type
RL	18	Loropetalum SP	Rubrum Loropetalum	3 Gallon	Evergreen Shrub
OLL	7	Prunus Laurocerasus	Otto Luyken Laurel	24" Height	Evergreen/Flowering Shrub

DWG. TITLE	Proposed Parking Plan
DATE:	1-3-14
FILE NAME:	525NGay_Main
PROJECT NO:	2013-10

Proposed Parking Layout for:

406 & 410 W Fifth Avenue/ 446 N. Broadway

Knoxville, TN

R2R studio, llc
v. 865.769.8076
f. 865.769.8076

1-D-14-UR REVISED 1/6/14